ANY REPRODUCTION OF BDG ARCHITECTS, USE OF THESE PLANS FOR CONSTRUCTION SHALL BE CONSIDERED ACCEPTANCE OF THE TERMS CONTAINED HEREIN AND THE SUITABILITY AND CONSTRUCTABILITY OF THE PLANS. THE PLANS SHALL NOT BE SOLD OR USED IN ANY WAY WITHOUT THE EXPRESS WRITTEN PERMISSION OF BDG ARCHITECTS, AND ANY ART BE REPRODUCED, PUBLISHED, ADAPTED OR USED IN ANY WAY WITHOUT THE EXPRESS WRITTEN PERMISSION OF BDG ARCHITECTS. ANY UNAUTHORIZED USE WILL BE PROSECUTED TO THE FULL AND COMPLETE EXTENT OF THE LAW. THE CONTRACTOR SHALL REVIEW AND COMPARE ALL PLANS, ELEVATIONS, DETAILS AND SPECIFICATIONS AND SHALL IMMEDIATELY NOTIFY BDG ARCHITECTS OF ANY DISCREPANCIES OR CONFLICTS IN THE PLANS. ANY DISCREPANCIES OR CONFLICTS IN THE PLANS SHALL BE REFERRED IMMEDIATELY TO BDG ARCHITECTS FOR CLARIFICATION PRIOR TO CONTINUING WITH THE WORK. FAILURE TO REFER DISCREPANCIES OR CONFLICTS TO BDG ARCHITECTS PRIOR TO PERFORMING WORK SHALL RESULT IN THE WAIVER OF ANY CLAIMS OR DAMAGES ASSOCIATED WITH THE DISCREPANCIES OR CONFLICTS. THE

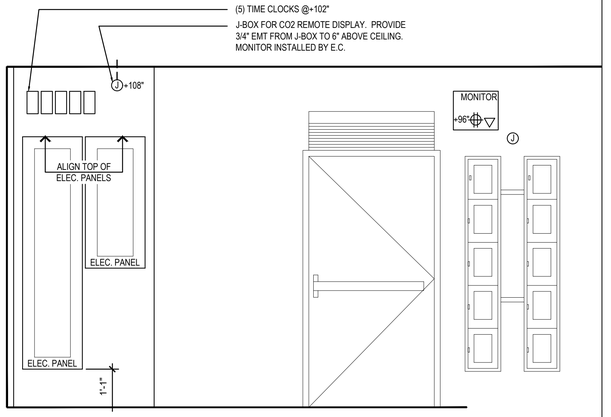

BOH REAR WALL ELEVATION | 9 | NOT TO SCALE | E-200

C02 ELEVATION | 10 | NOT TO SCALE | E-200

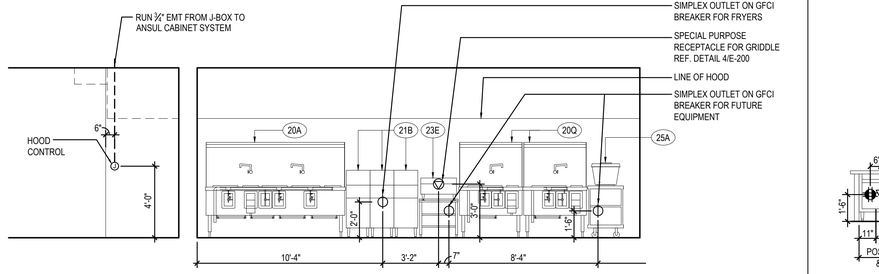

COOKLINE ELECTRICAL ELEVATIONS | 6 | NOT TO SCALE | E-200

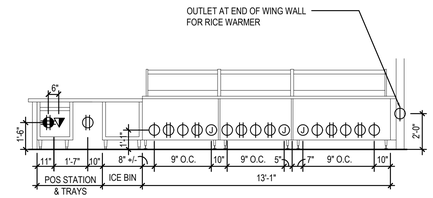

P.O.S. & SERVICE LINE ELEVATION | 3 | NOT TO SCALE | E-200

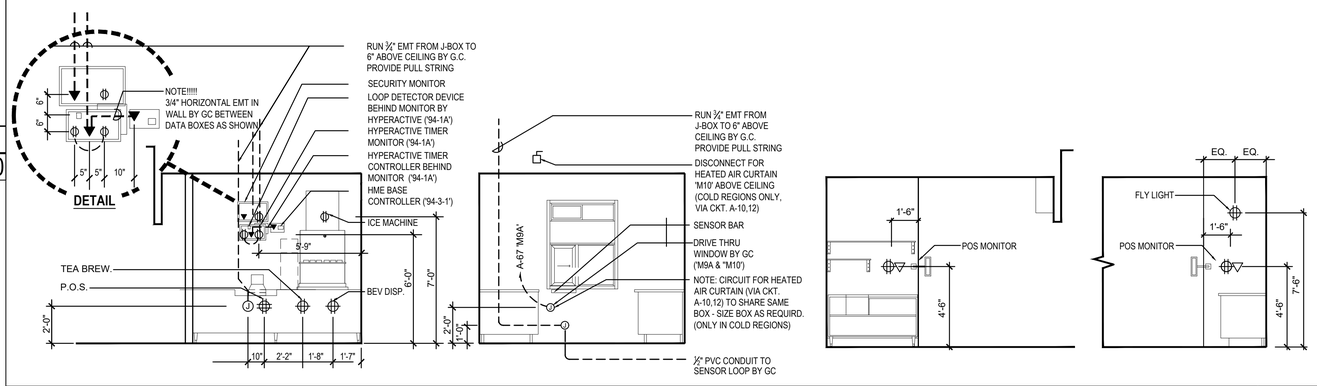

DRIVE-THRU ELEVATIONS | 2 | Scale: approx. 1/4"=1'-0" | E-200

DRINK STATION ELEVATION | 5 | NOT TO SCALE | E-200

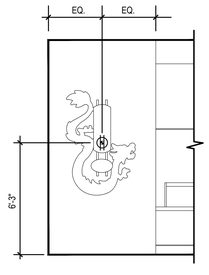

DRAGON SIGNAGE | 8 | NOT TO SCALE | E-200

NOT USED | 11 | NOT TO SCALE | E-200

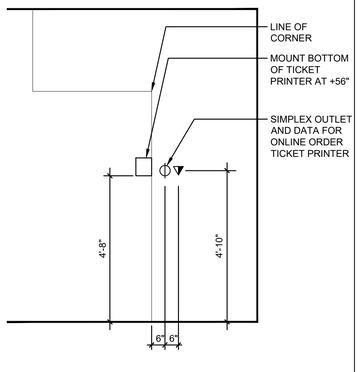

TICKET PRINTER ELEV. | 7 | NOT TO SCALE | E-200

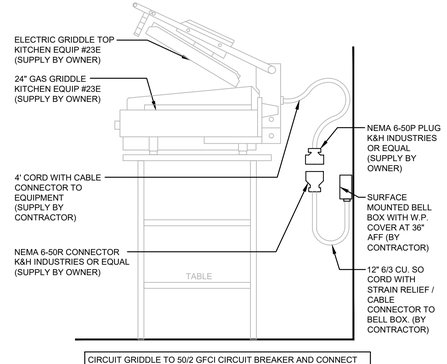

CIRCUIT GRIDDLE TO 50/2 GFCI CIRCUIT BREAKER AND CONNECT TO FIRE SUPPRESSION SHUTDOWN CONTACTOR IN LINE WITH GRIDDLE. REFER TO 13/E-400, FEED WITH (2) #6, (1) #10 GROUND, 3/4" CONDUIT.

GRIDDLE 23E | 4 | NOT TO SCALE | E-200

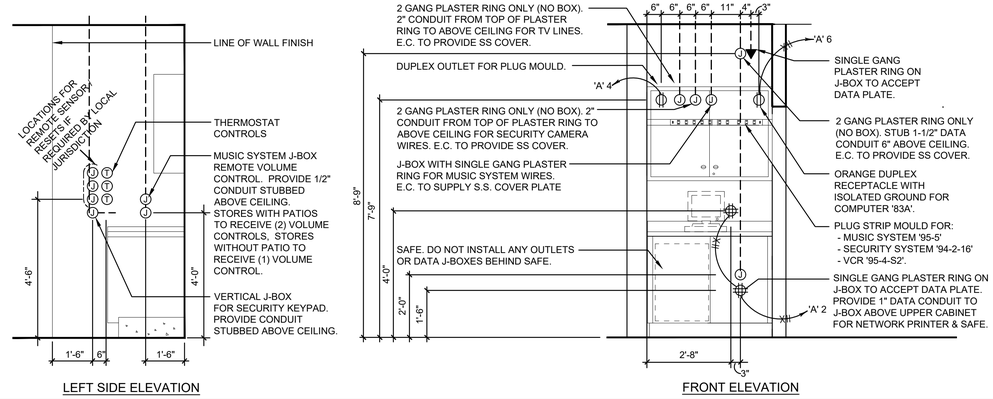

MANAGER'S STATION/SWTICH BANK ELEVATIONS | 1 | NOT TO SCALE | E-200

KPI ENGINEERING, INC.
PROFESSIONAL ENGINEERS
"No matter the Scope, KPI has YOU Covered"
3203 QUEEN PALM DRIVE
TAMPA, FLORIDA 33619
PHONE (813) 241-6488
FAX (813) 241-6498
Board of Professional Engineers – License # PEF005267

PANDA EXPRESS, INC.
1683 Walnut Grove Ave.
Rosemead, California
91770
Telephone: 626.799.9898
Facsimile: 626.372.8288

All ideas, designs, arrangement and plans indicated or represented by this drawing are the property of Panda Express Inc. and were created for use on this specific project. None of these ideas, designs, arrangements or plans may be used by or disclosed to any person, firm, or corporation without the written permission of Panda Express Inc.

REVISIONS:

ISSUE DATE:

	CHECK SET	06-12-23
	PERMIT/BID	06-16-23

DRAWN BY: BDG

PANDA PROJECT #: TBD
PANDA STORE #: TBD
ARCH PROJECT #: 229201

bdg architects
P: 813.323.9233
FL LIC #AA26001762
www.bdgllc.com
400 N. Ashley Dr.
Suite 2810
Tampa, FL 33602

LUIS G. VARGAS JR, P.E.
GA LIC. # PE028062 EXP. 12/31/2024

DEAN S. KENYON, P.E.
GA LIC. # PE032813 EXP. 12/31/2024

PANDA EXPRESS

PANDA HOME SQUARE 2600
Monroe Pavillion, Highway 78
Monroe, GA 30655

E-200

ELECTRICAL ELEVATIONS

PANDA HOME SQUARE 2600 R2

PRINTED 6/30/2023