BK 64 PG 3

CORNER RECORD

Document Number CR 6329

City of BERKELEY County of ALAMEDA, California

Brief Legal Description CITY OF BERKELEY MONUMENT B-2100 AND B-2101, LOCATED ON WILDCAT CANYON ROAD

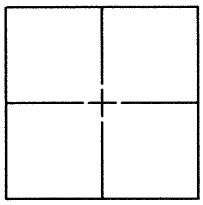

CORNER TYPE

Government Corner ☐ Control ☒
Meander ☐ Property ☐
Rancho ☐ Other ☐
Date of Survey 5/21/2014

COORDINATES (Optional)

N.
E.
Zone NAD27 ☐ NAD83 ☐
NAD83 Epoch
Elev.
Vet. Datum: NGVD29 ☐ NAVD88 ☐
Meas. Units: Metric ☐ Imperial ☐

Corner – Left as found ☒ Found and tagged ☐ Established ☐ Reestablished ☐ Rebuilt ☐

Identification and type of corner found: Evidence used to identify or procedure used to establish or reestablish the corner:
THIS CORNER RECORD IS BEING FILED PURSUANT TO SECTION 8771.(b) OF THE CALIFORNIA BUSINESS AND PROFESSIONS CODE. SEE PAGE 2 FOR DETAILS.

A description of the physical condition of the monument as found and as set or reset:
FOUND AND SET POINTS AS SHOWN ON PAGE 2.

SURVEYOR'S STATEMENT

This Corner Record was prepared by me or under my direction in conformance with the Land Surveyor's Act on JUNE 17, 20 14

Signed Patrick M. Rei P.L.S. or ~~R.C.E. No.~~ 8178

LICENSED LAND SURVEYOR PATRICK M. REI LS 8178 STATE OF CALIFORNIA

COUNTY SURVEYOR'S STATEMENT

This Corner Record was received 6-30- 20 14

and examined and filed 11-19- 20 14

Signed Russell R. Penland P.L.S. or ~~R.C.E.~~ No. 5726

Title County Surveyor

PROFESSIONAL LAND SURVEYOR RUSSELL R. PENLAND, JR. EXP. 12-31-15 PLS 5726 STATE OF CALIFORNIA

County Surveyor's Comment:

KSR JOB# 19372 HS87K4

C:\PROJECTS\19372\B-2100 – B2102.dwg

Borpels-1297

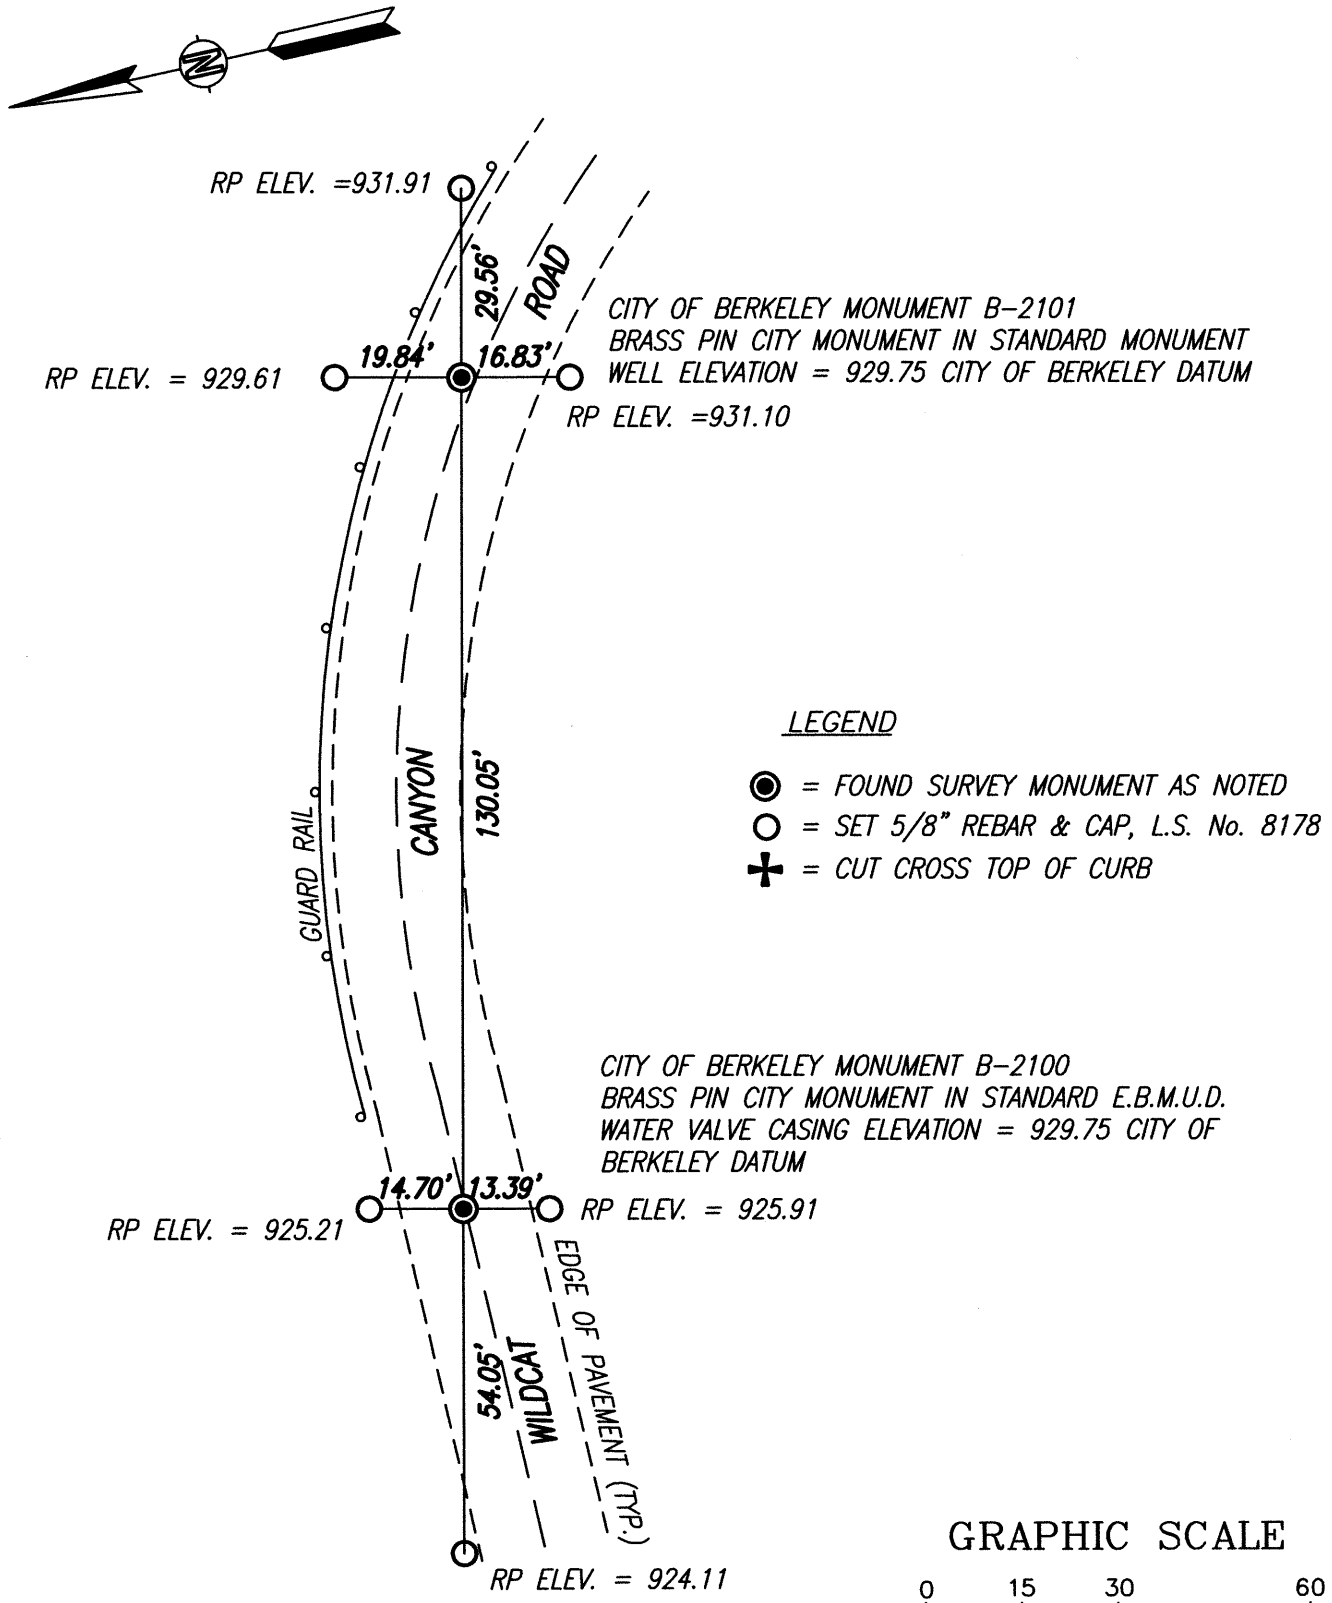

RP ELEVATIONS ESTABLISHED BY DIFFERENTIAL LEVELING USING A SOKKIA SDL 30 DIGITAL LEVEL.

C:\PROJECTS\19372\B-2100 - B2102.dwg 6/17/14