96-120 5 Cr 20

CORNER RECORD

Document Number CR 561

City of OAKLAND County of ALAMEDA, California

Brief Legal Description

CORNER TYPE

Government Corner ☐ Control ☐
Meander ☐ Property ☒
Rancho ☐ Other ☐
Date of Survey JULY 20 1992

COORDINATES *(Optional)*

N.
E.
Zone Datum
Elev.

Corner — Left as found ☐ Found and tagged ☐ Established ☐ Reestablished ☒ Rebuilt ☐

Identification and type of corner found: Evidence used to identify or procedure used to establish or reestablish the corner:
SET 1/2" REBARS WITH CAPS TAGGED L.S. 4739 PER RECORD DATA OF TRACT NO 3721 (93 M 71)

A description of the physical condition of the monument as found and as set or reset:
FOUND STANDARD CITY OF OAKLAND MONUMENTS IN CHARING CROSS ROAD AS SHOWN ON TRACT NO 3721 (93 M 71)

SURVEYOR'S STATEMENT

This Corner Record was prepared by me or under my direction in conformance with the Land Surveyors' Act on JANUARY 30 1995.

Signed Andreas Deak L.S. or R.C.E. Number L.S. 4739

LICENSED LAND SURVEYOR ANDREAS P. DEAK No. 4739 SEAL CIVIL STATE OF CALIFORNIA

COUNTY SURVEYOR'S STATEMENT

This Corner Record was received 3-1 1995 and examined and filed 7-22 1996. DEPUTY

Signed Russell R. Penland Title COUNTY SURVEYOR

PROFESSIONAL LAND SURVEYOR RUSSELL R. PENLAND, JR. PLS 5726 STATE OF CALIFORNIA Ex. 12-31-97

County Surveyor's Comment

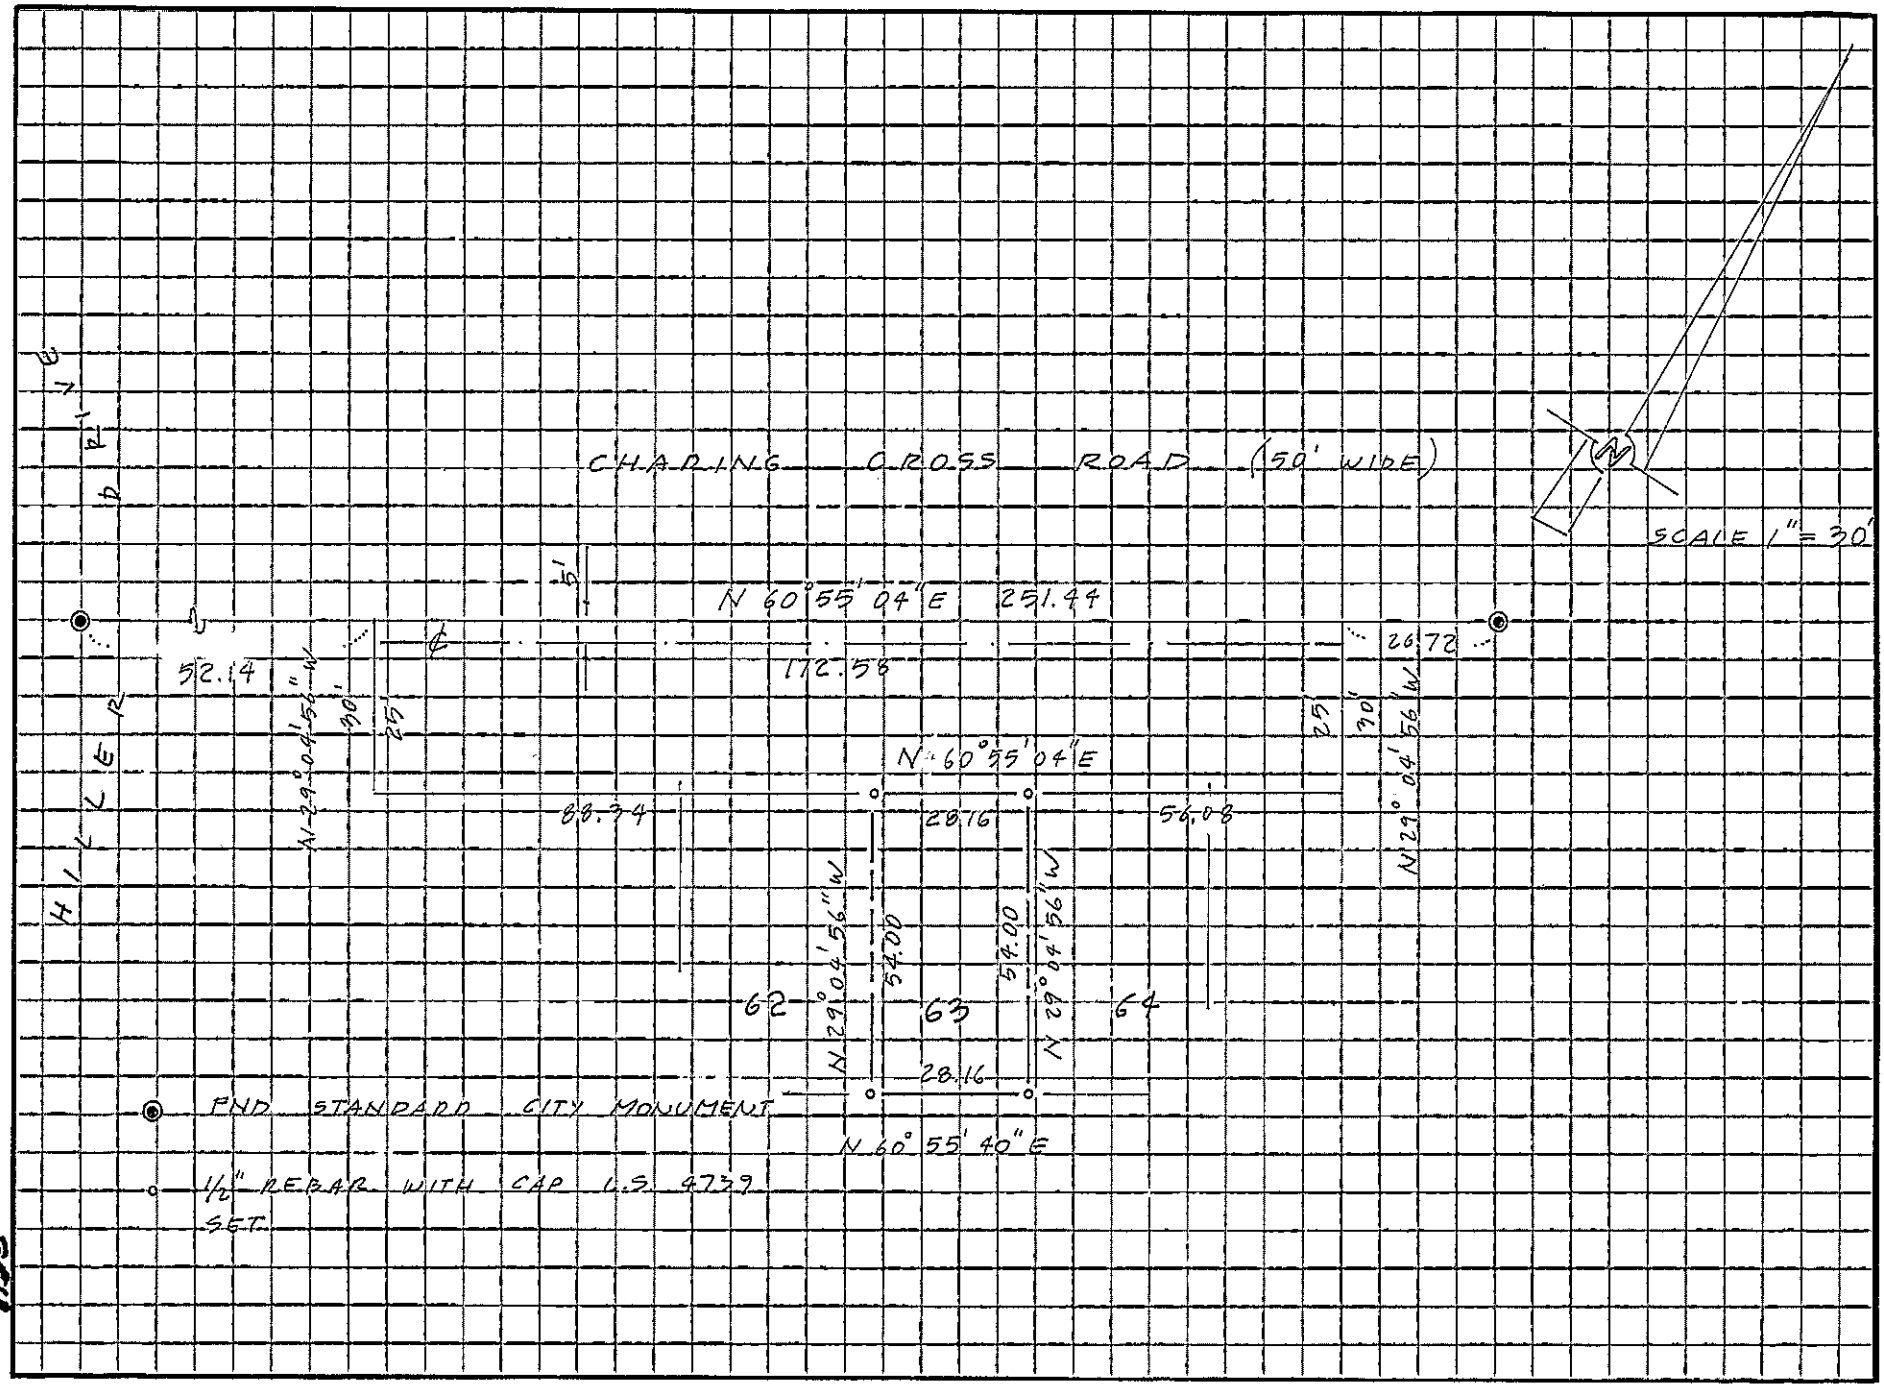
CHARING CROSS ROAD (50' WIDE)
SCALE 1" = 30'
N
N 60°55'04"E 251.44
172.58
26.72
52.14
N 29°04'56"W
30'
25'
5'
N 60°55'04"E
88.34
28.16
56.08
N 29°04'56"W
62.00
54.00
62
63
64
28.16
FND STANDARD CITY MONUMENT
N 60°55'40"E
1/2" REBAR WITH CAP L.S. 4739 SET
HILLCREST

568